
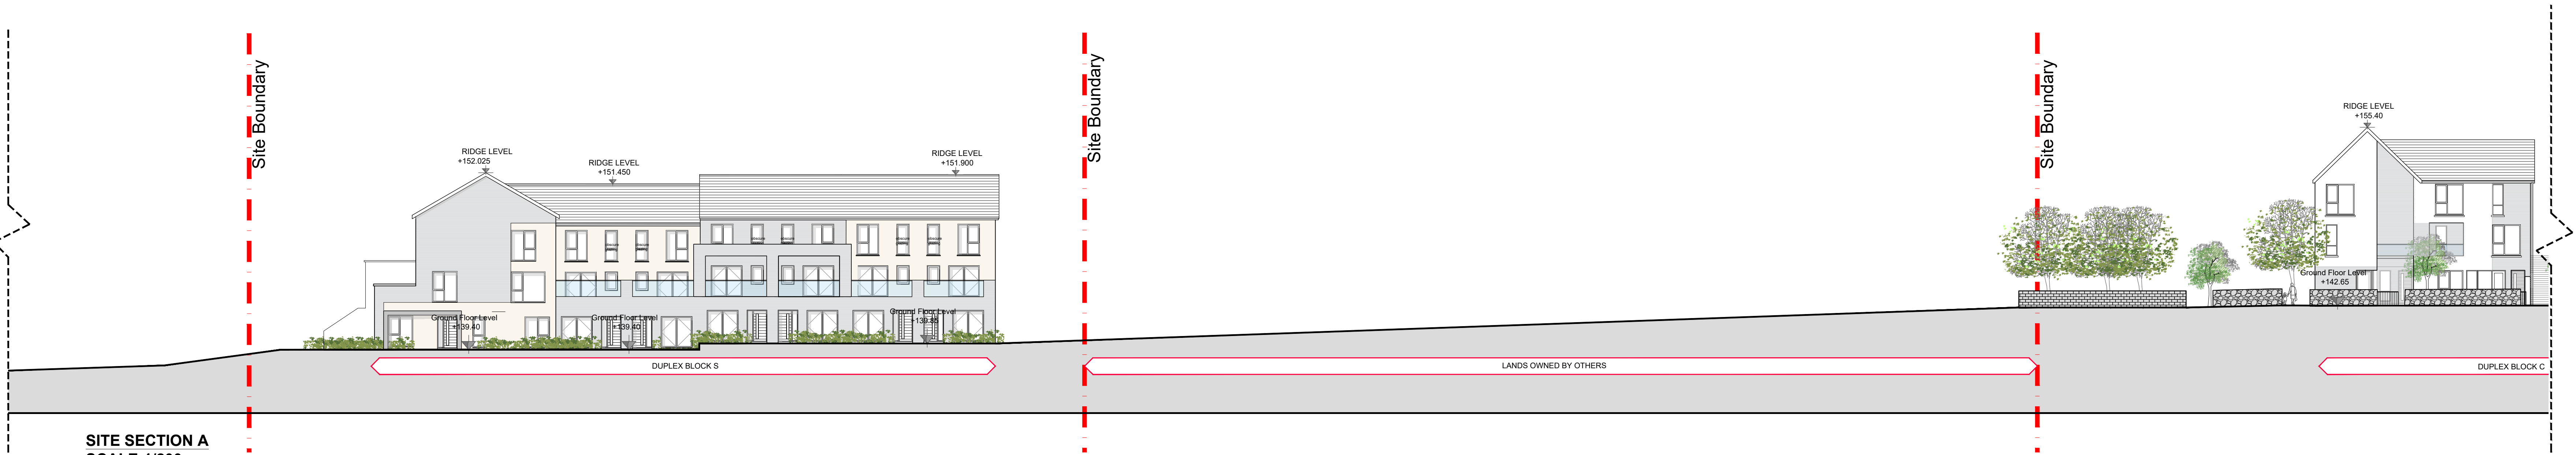


GENERAL NOTES

DO NOT SCALE FROM DRAWINGS. WORK TO FIGURED DIMENSIONS ONLY. ARCHITECT TO BE NOTIFIED OF ANY DISCREPANCIES. THIS DRAWING TO BE READ IN CONJUNCTION WITH ALL ARCHITECT'S DRAWINGS, SPECIFICATIONS CONSULTANTS DESIGN TEAM DRAWINGS AND SPECIFICATIONS.


KEY PLAN

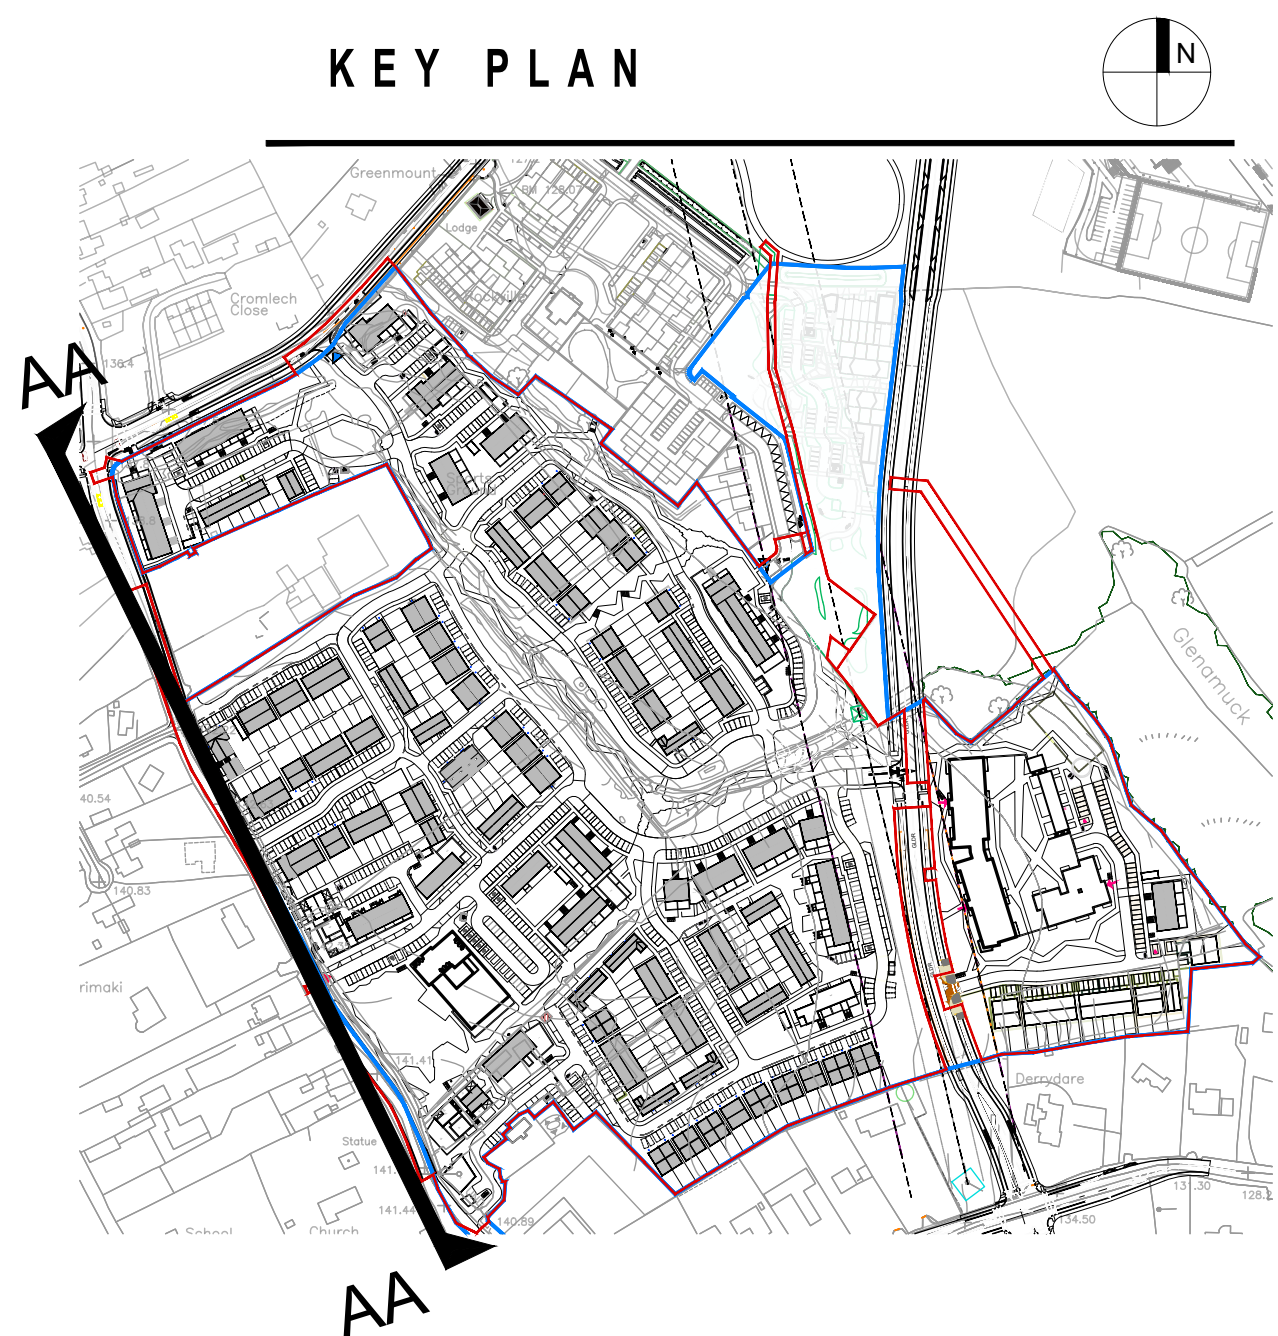

SITE SECTION A
SCALE:1/200



SITE SECTION A (CONT.)
SCALE:1/200

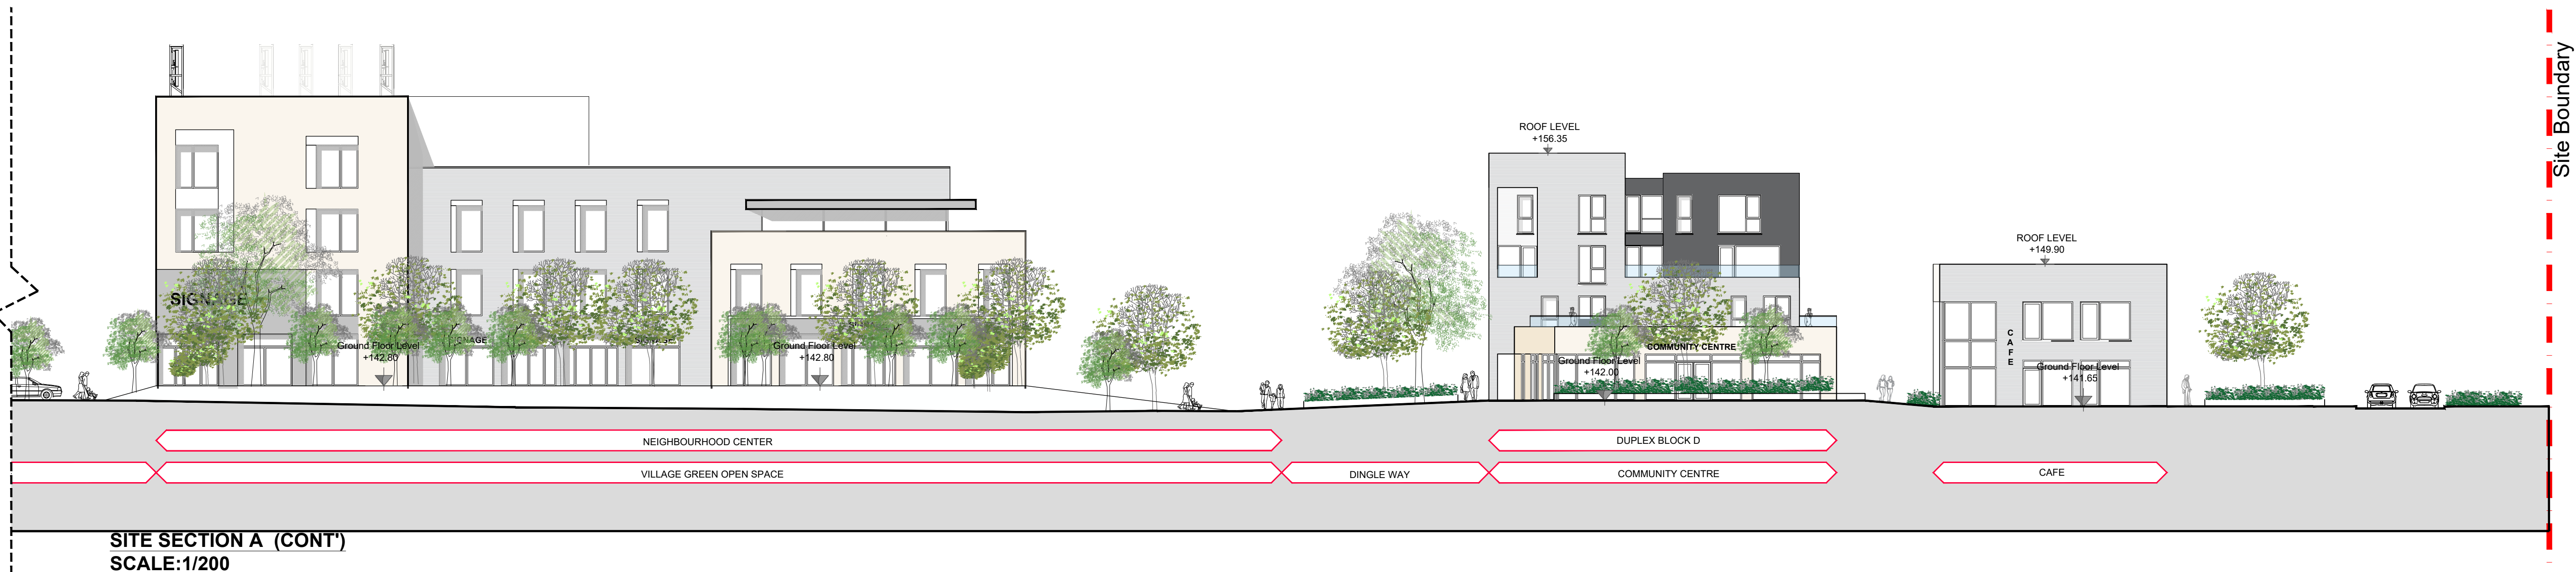

SITE SECTION A (CONT.)
SCALE:1/200



SITE SECTION A
SCALE:1/500

REV	DATE	DESCRIPTION	DESIGNED BY
1	2024	REVISIONS	

LRD

LISCORV LTD

KILTERNAN VILLAGE (ENNISKERRY ROAD)

CONTEXT ELEVATION A

DATE	DATE	SCALE	DATE	REVISION	DATE
PC	LQMD	1/200	JUN24		21009.2

PL500

M'CORM
ARCHITECTURE
AND URBAN DESIGN
No. 1 Grantham Street, Dublin 8
D08 A69Y Tel: +353 (0)1 478 8700
Block 4, Central Business Park
Tullamore, County Offaly, E55 Y9F9
Tel: +353 (0)51 932 3807
E: enniskerry@mcorm.com W: mcorm.com
Figured dimensions only to be used. This drawing is copyright of M'CORM Ltd. All information is shared as per approved use in accordance with I.S. NA 2021 to I.S. EN ISO 19650-2:2018. If Status Code above is empty, this information has been shared as Status Code 30 - Work in Progress (WIP) - Check