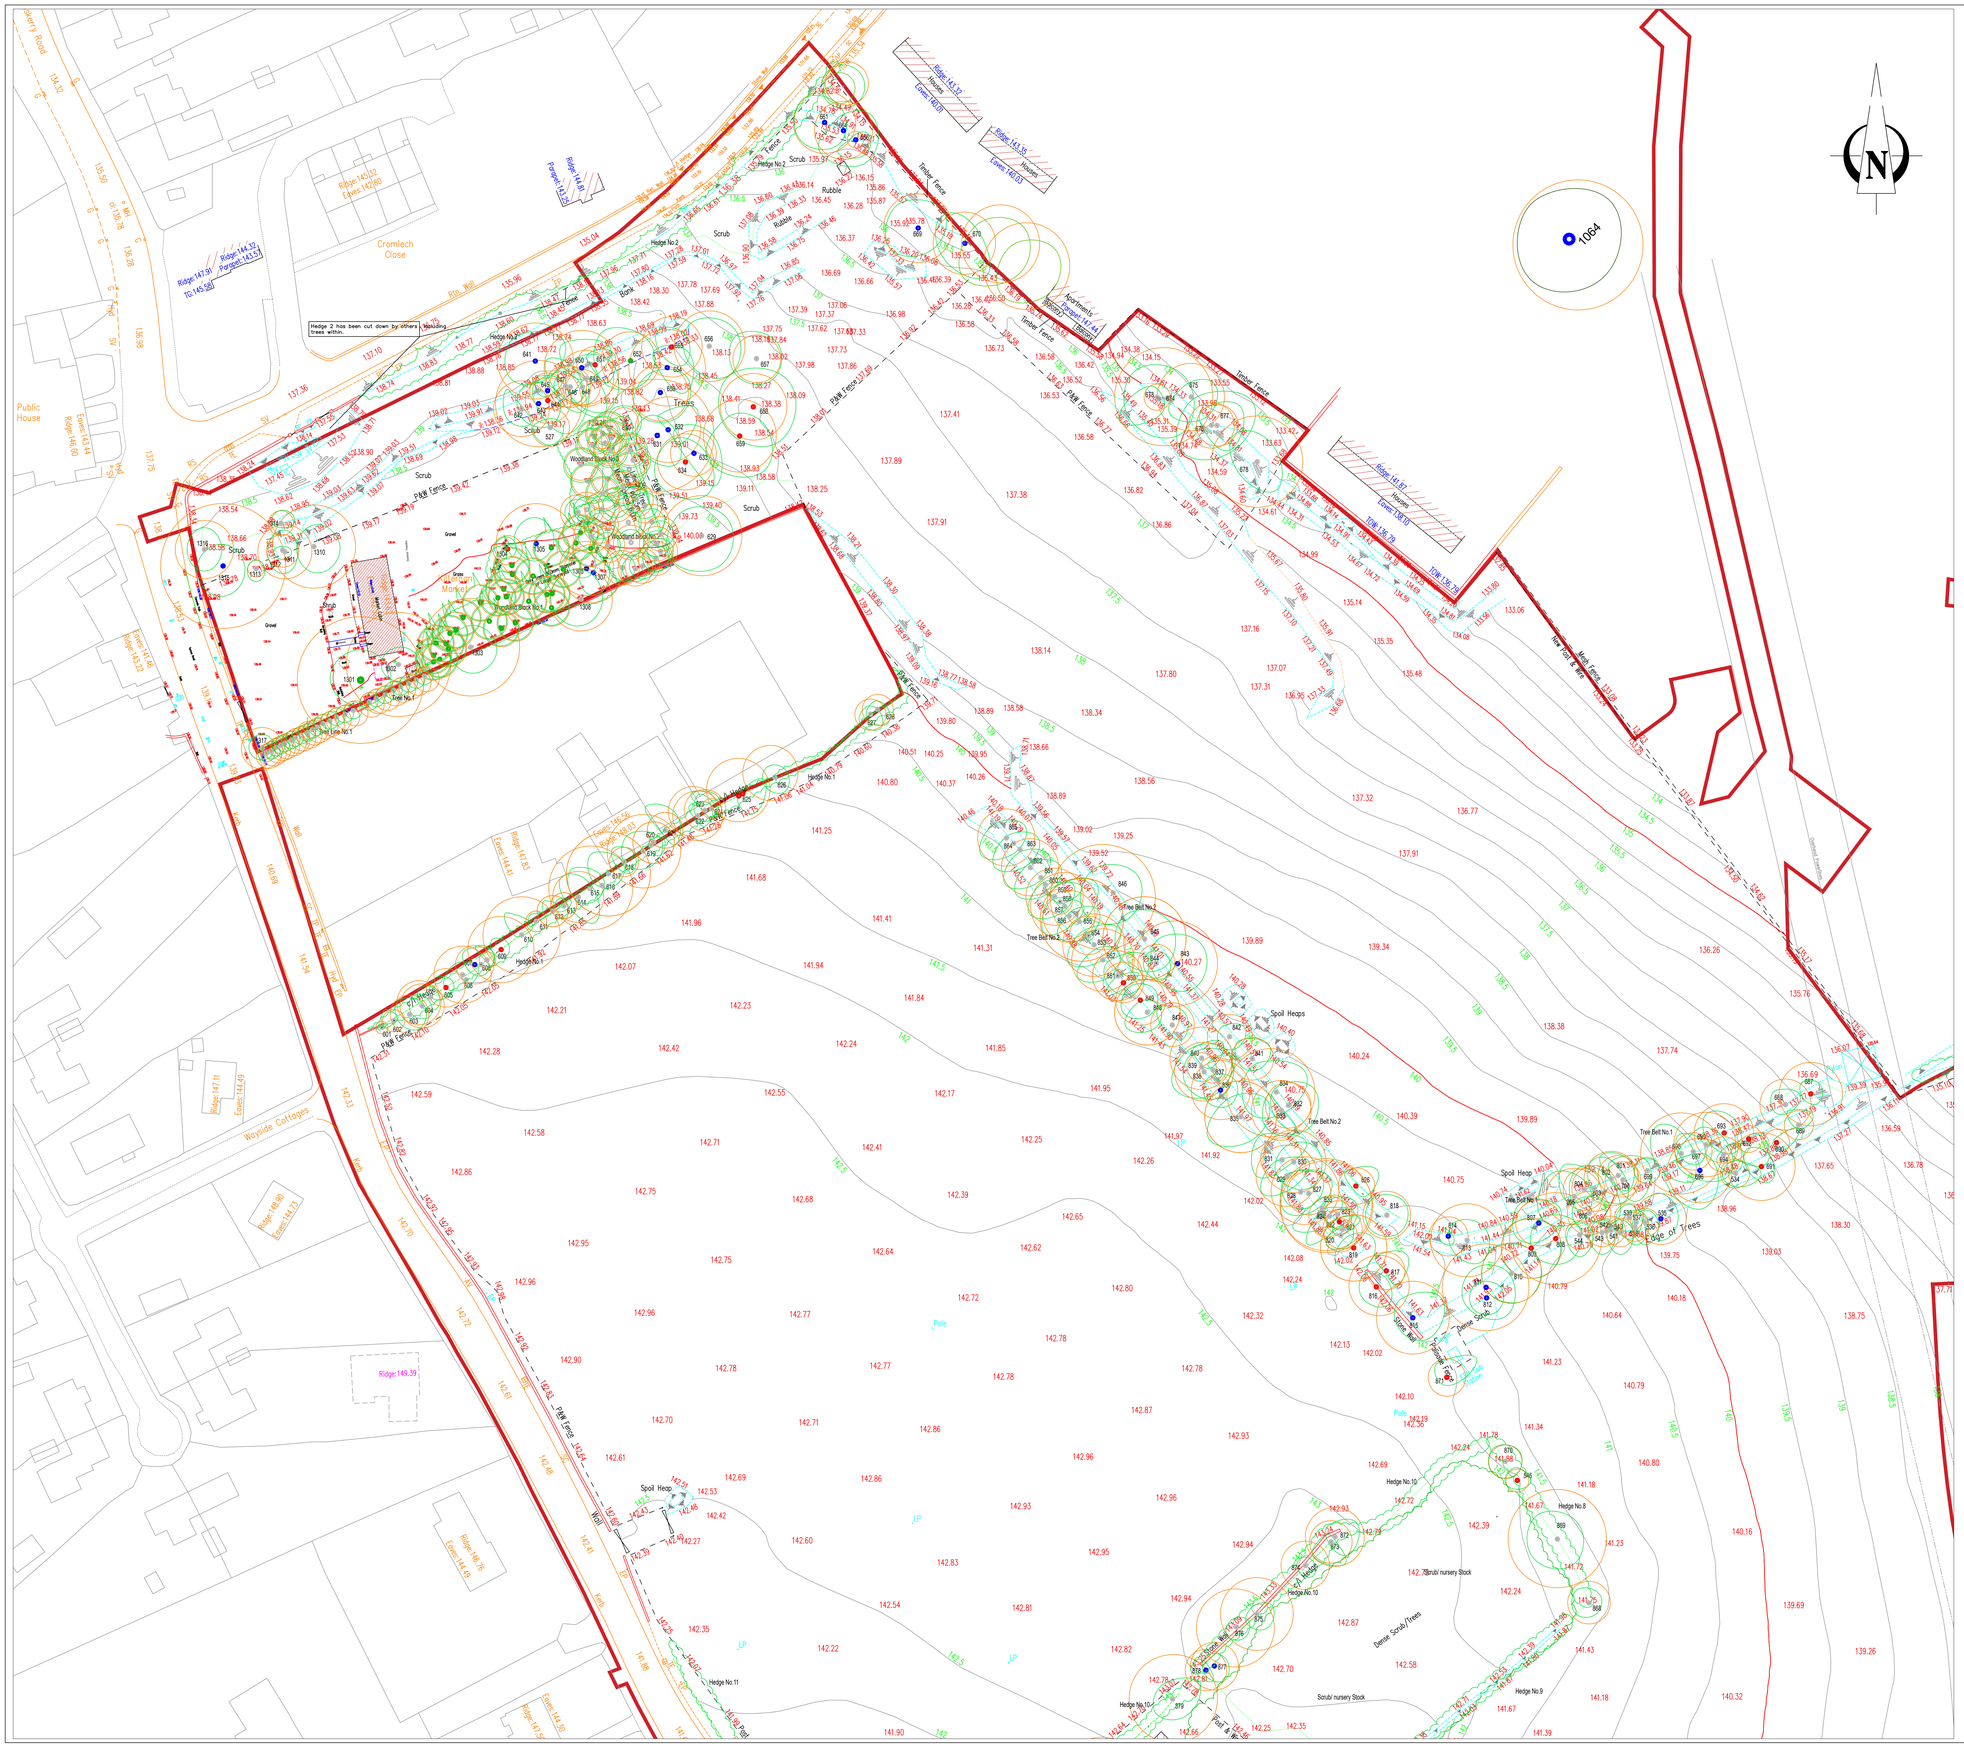

Notes:

Tree Constraints/Root zones
For trees being retained, all consrtuction works need to be planned to occur outside this area

0439
Tag Number
Category grade
Actual Crown Spread

BS5837: 2012 – Category Retention Rating

Category U Trees–
Trees in such a condition that any existing value would be lost within 10 years or being recommended for removal sound arboricultural practice.

Category A Trees
Trees of high quality/value with a min. of 40 years life expectancy.

Category B Trees
Trees of moderate quality/value with a min. of 20 years life expectancy.

Category C Trees
Trees of low quality/value with a min. of 10 years life expectancy.

Sub Categories
1– Mainly Arboricultural values
2 – Mainly Landscape valus
3 – Mainly cultural and conservation values.

ARBORIST ASSOCIATES LTD.
94 BALLYBAWN COTTAGES, ENNISKERRY, CO. WICKLOW
TEL: 01-2742011 / 087-2629589

TITLE : Tree Constraints Plan

Site : On Lands at Wayside, Enniskerry Road and Glenamuck Road, Kilternan, Dublin 18

DATE:	Dwg No.KVL001 Part 1	Scale 1:500 @ A0